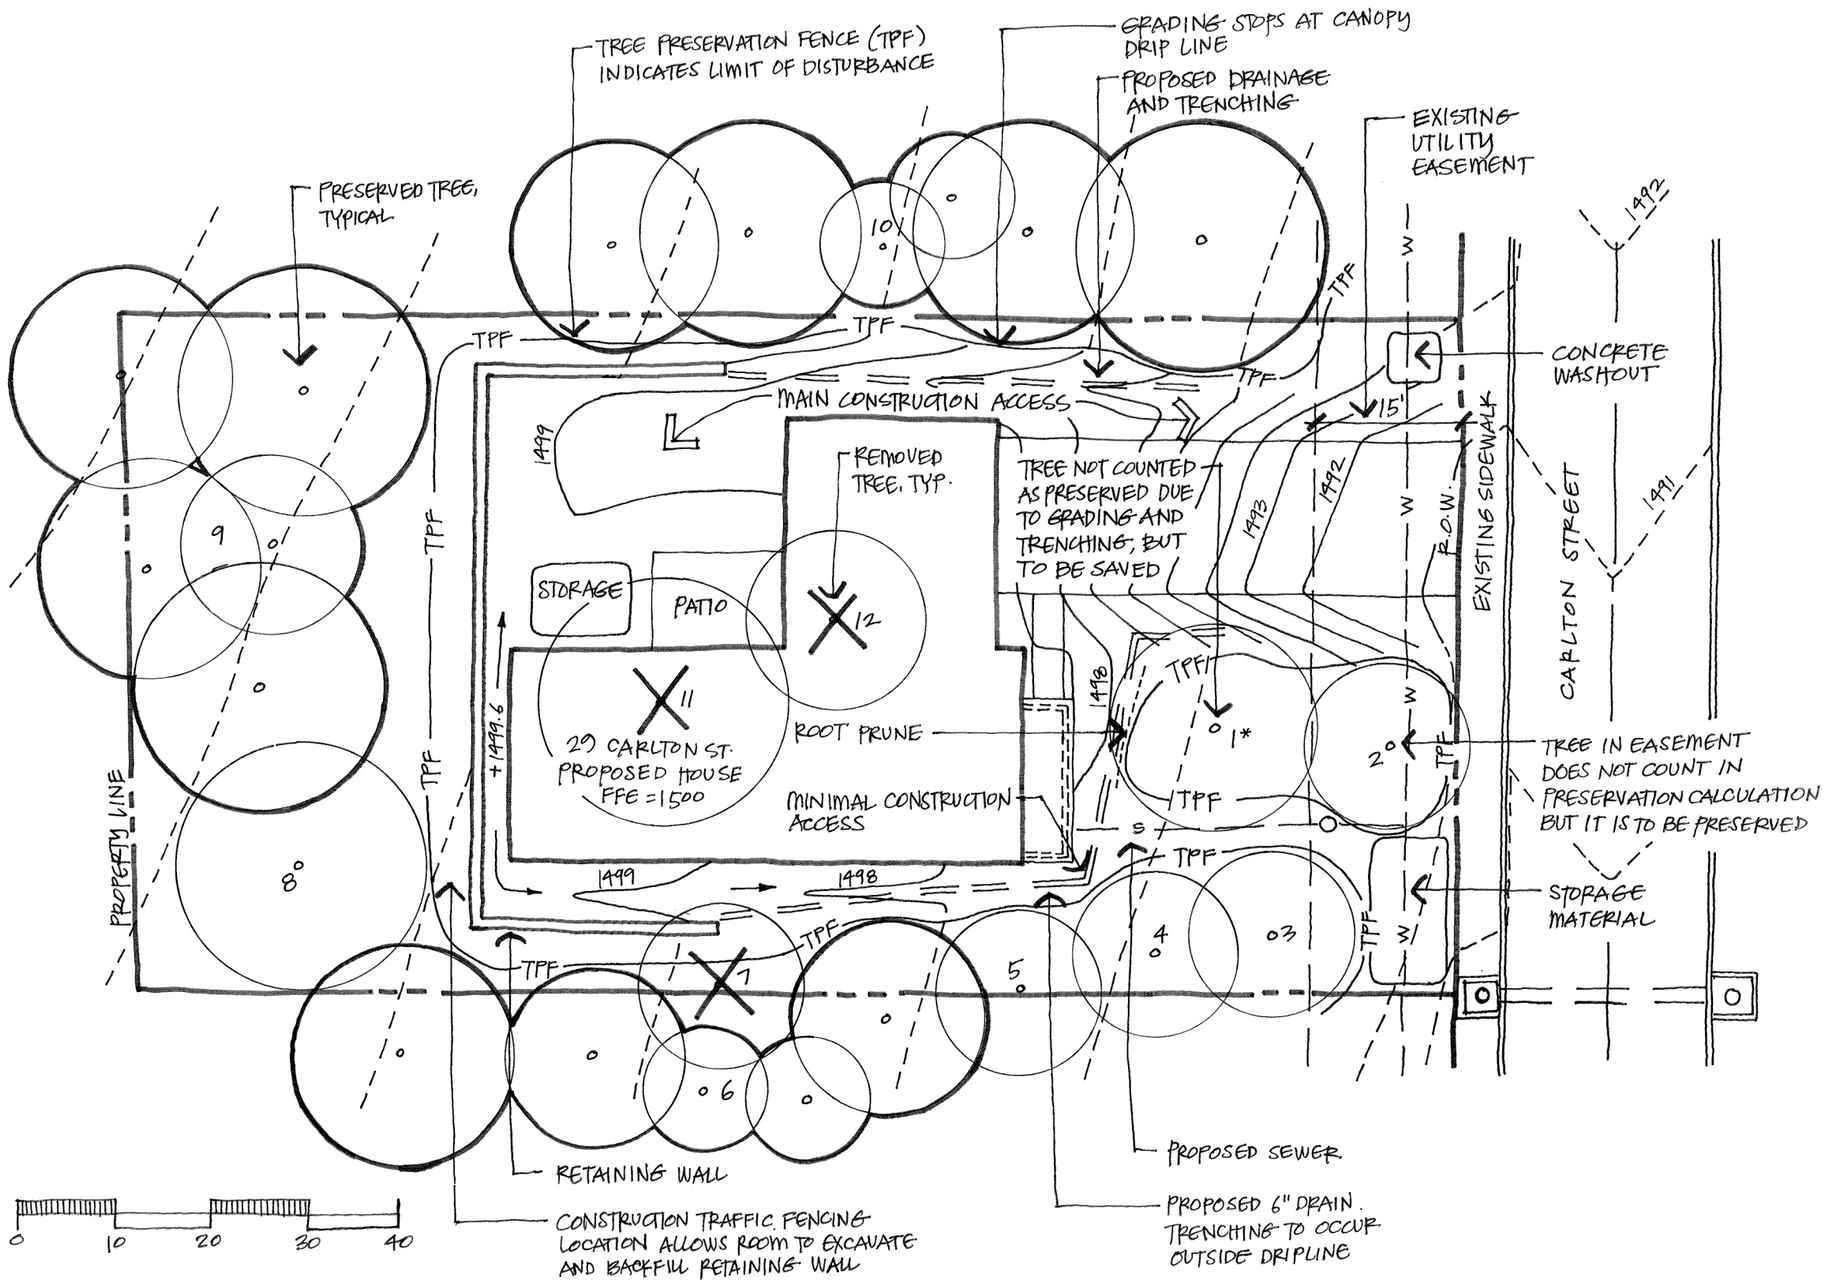

CANOPY MEASUREMENTS TABLE	
SITE TOTAL	8,520 SF
EXISTING TREE CANOPY	3,860 SF
	45.3%
TREE CANOPY PRESERVED	2,600 SF
	30.5%
TREE CANOPY REMOVED	1,260 SF
	14.8%
ZONING - HMOD	30.0%
MITIGATION	0

#	SPECIES	DBH	DIA	HEALTH	PRIORITY	COMMENTS	STATUS
1	RED MAPLE	16"	20'	GOOD	HIGH	ROOT PRUNE	SAVE*
2	HACKBERRY	16"	16'	FAIR	HIGH	EASEMENT	SAVE
3	ELM	10"	15'	GOOD	HIGH		SAVE
4	ELM	8"	15'	GOOD	HIGH		SAVE
5	ELM	12"	15'	GOOD	HIGH		SAVE
6	OAK GROUP	8-20"	-	GOOD	HIGH	OFF-SITE	SAVE
7	MULBERRY	12"	15'	FAIR	HIGH		REMOVE
8	RED OAK	24"	25'	EXCELLENT	HIGH	SIGNIFICANT	SAVE
9	OAK GROUP	18-24"	-	GOOD	HIGH		SAVE
10	OAK GROUP	19-25"	-	GOOD	HIGH	OFF-SITE	SAVE
11	WHITE OAK	22"	27'	GOOD	HIGH	SIGNIFICANT	REMOVE
12	RED MAPLE	12"	17'	POOR	MID	ICE STORM DAMAGE	REMOVE

NORTH

ABBREVIATED TREE PRESERVATION PLAN

JONES RESIDENCE
29 CARLTON STREET